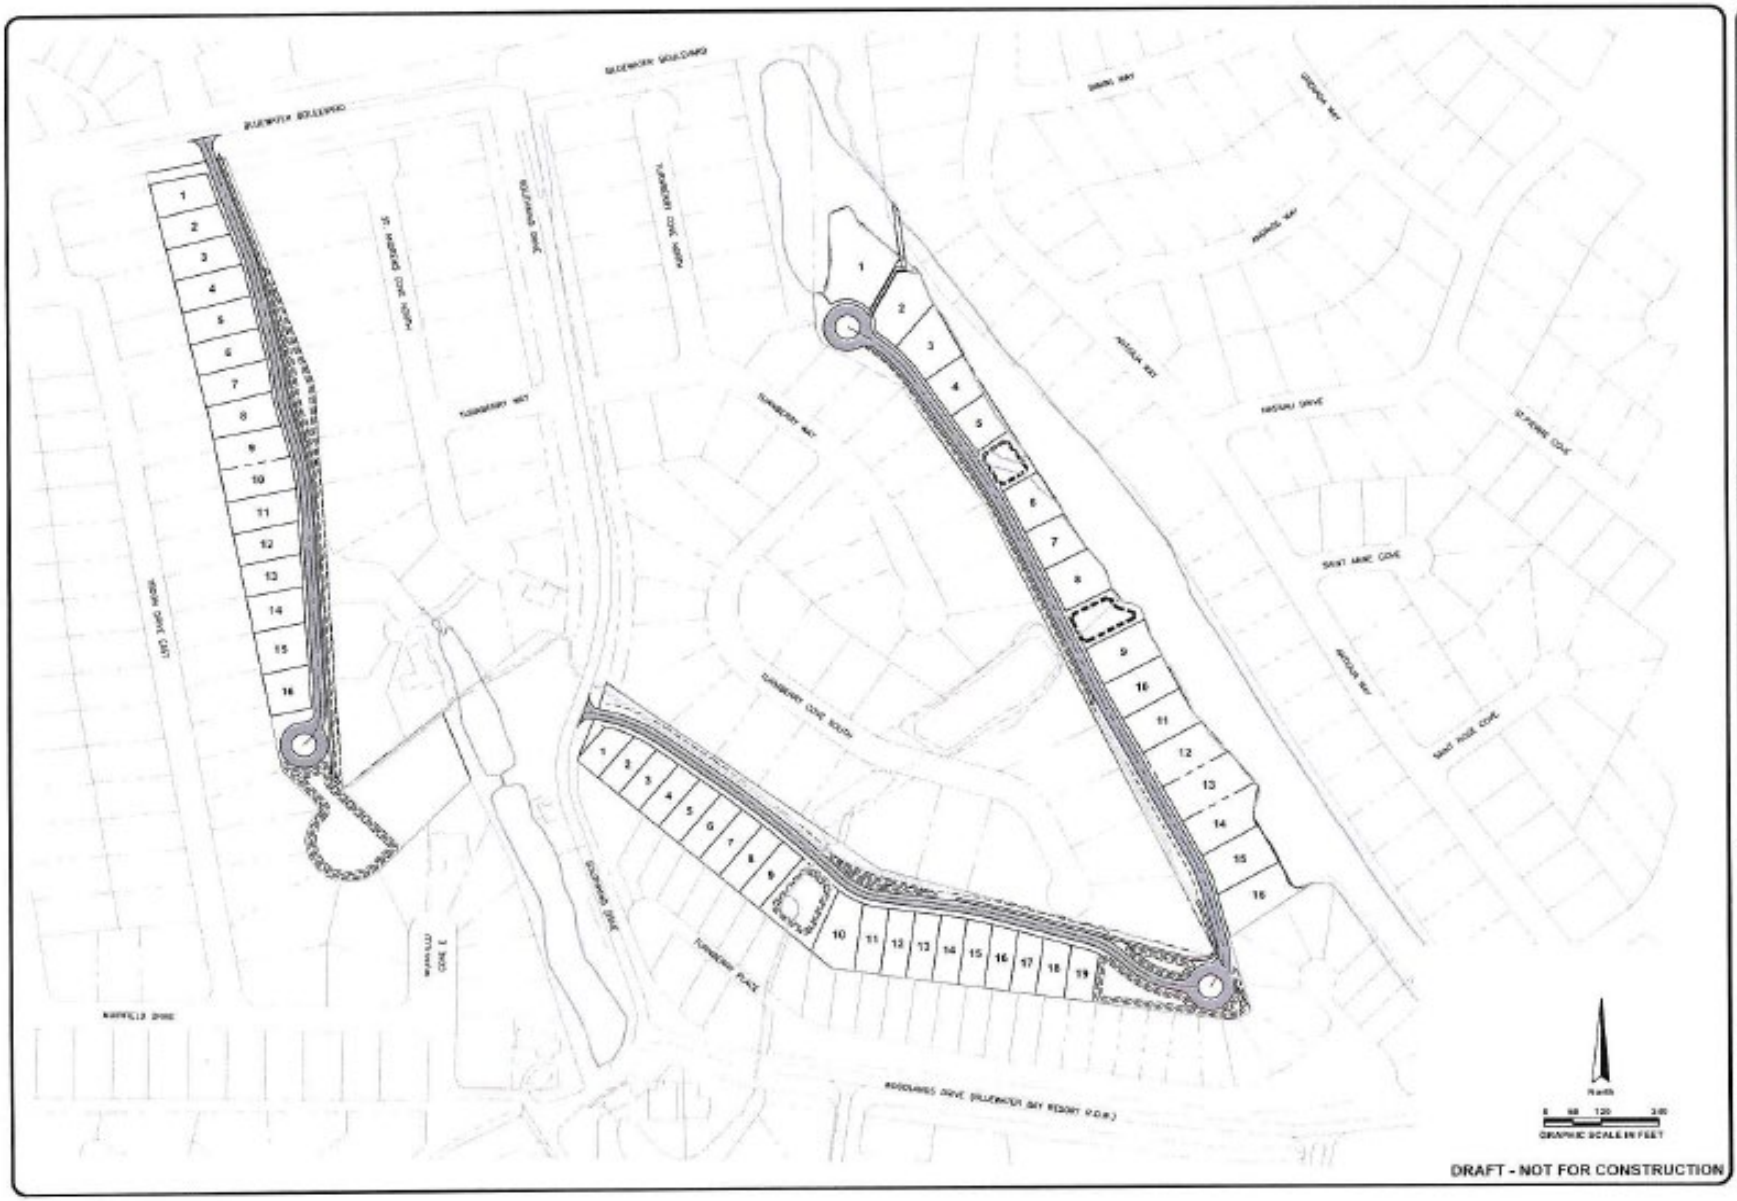

DRAFT - NOT FOR CONSTRUCTION

AVCON, INC.
ENGINEERS & PLANNERS

AVCON

TRANSFORMING TODAY'S IDEAS INTO TOMORROW'S REALITY

TODD D. NATION
FL LICENSE NO. 68011
FBPR CERTIFICATE OF AUTHORIZATION NO. 6401

CONCEPTUAL SITE PLAN

BLUEWATER BAY
LAKE COURSE HOLES
5, 6 AND 8
REDEVELOPMENT

PREPARED FOR
BLUEWATER BAY DEVELOPMENT VENTURE, LLC

DESIGNED BY: T.D.N.
DRAWN BY: M.A.B.
CHECKED BY: V.E.L.
APPROVED BY: V.E.L.
PROJECT NO. 2021.000.00
DATE: APRIL, 2021

SHEET NUMBER
C-4